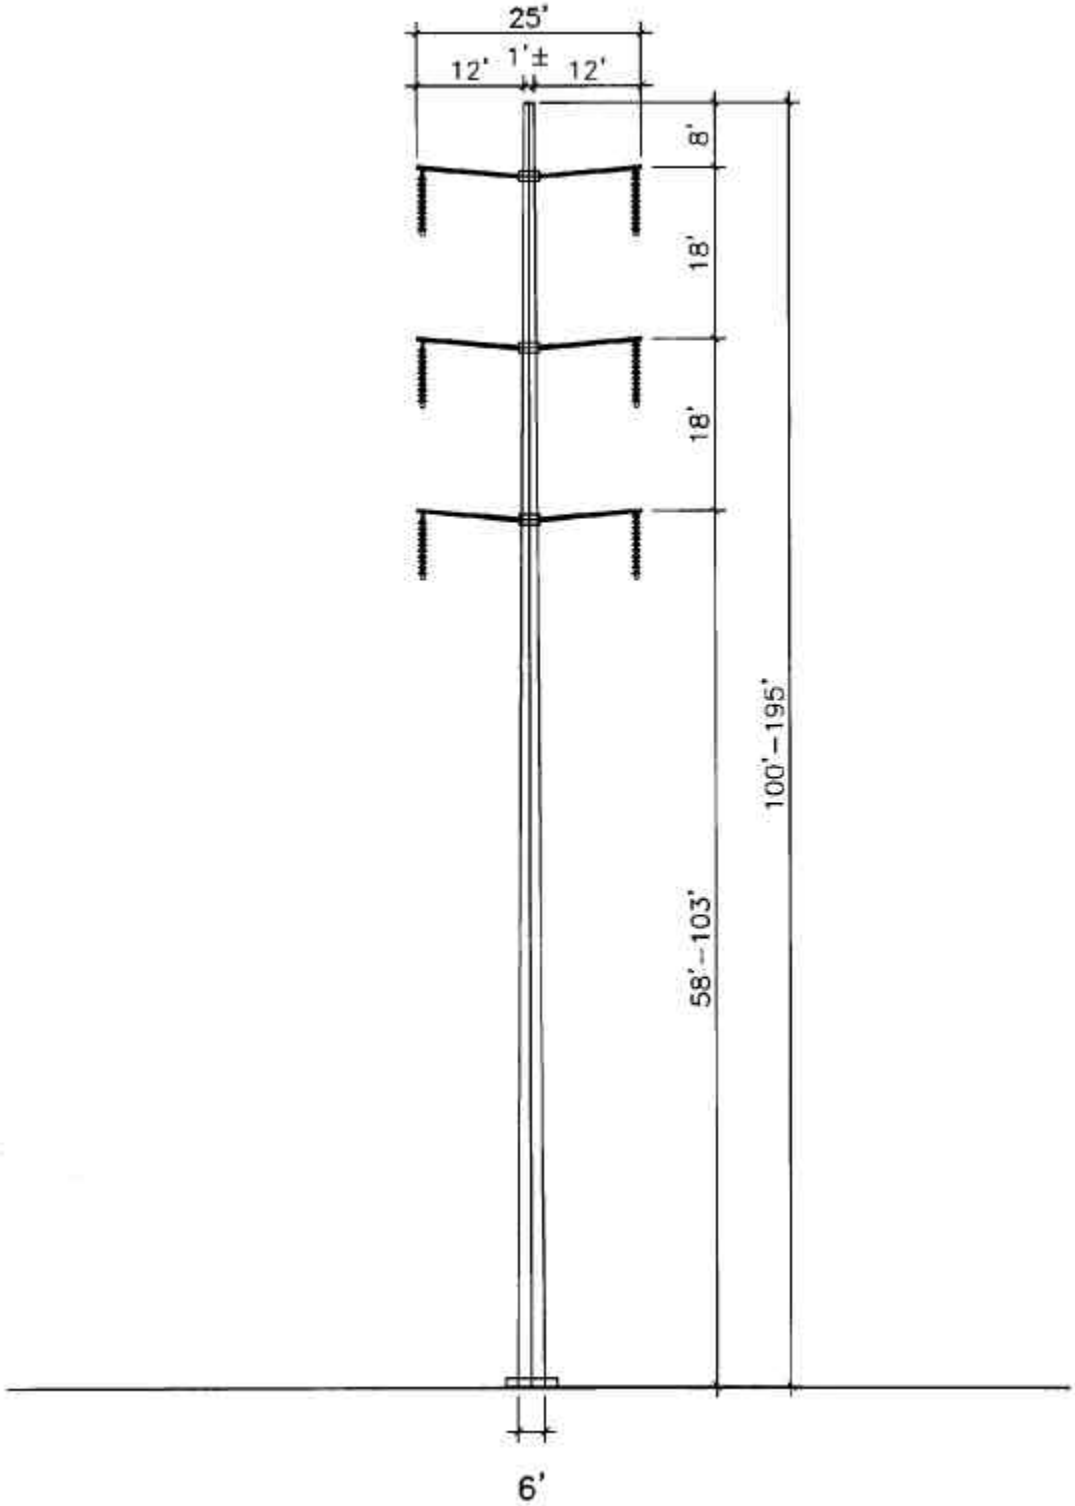

Typical Double-Circuit 230-kV Steel Pole Structure
FIGURE 2-3

Desert Southwest Transmission Project

J:\1324-01\arcview\project\Base.apr 1/30/03