Figure 15. Decommissioning treatment map, R75 Road, Upper Salmon Creek

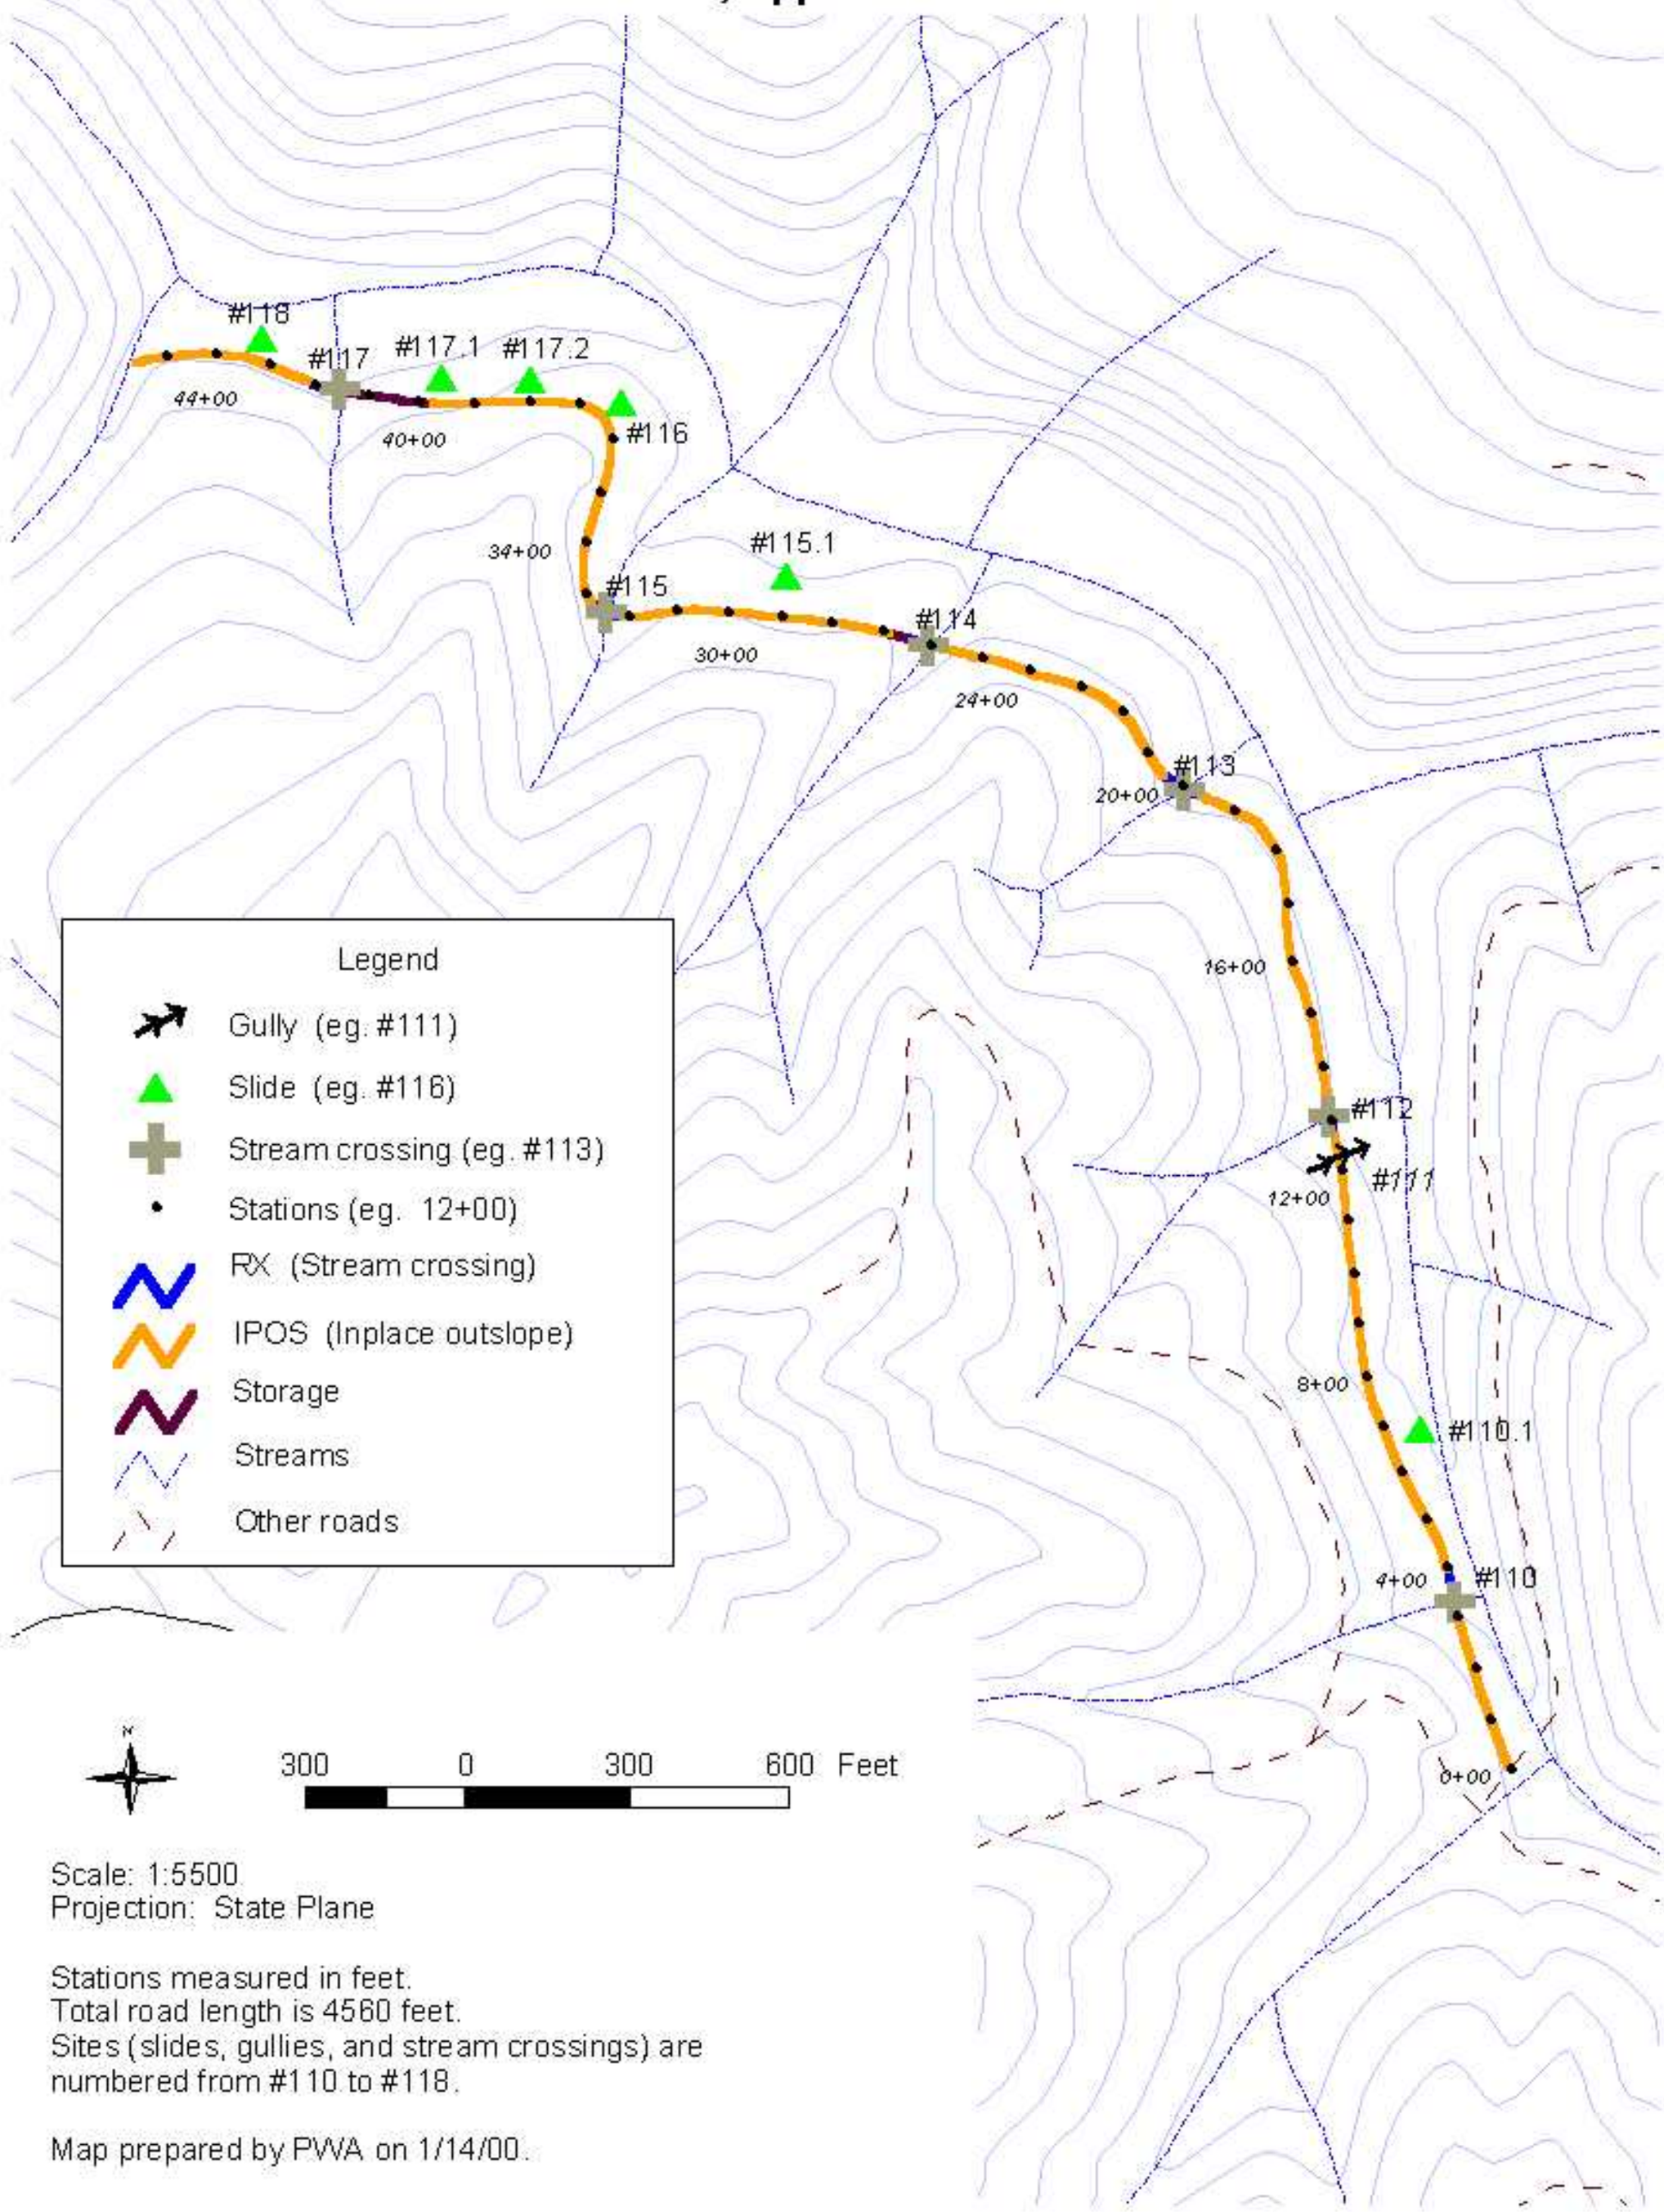

Scale: 1:5500
Projection: State Plane

Stations measured in feet.
Total road length is 4560 feet.
Sites (slides, gullies, and stream crossings) are numbered from #110 to #118.

Map prepared by PWA on 1/14/00.